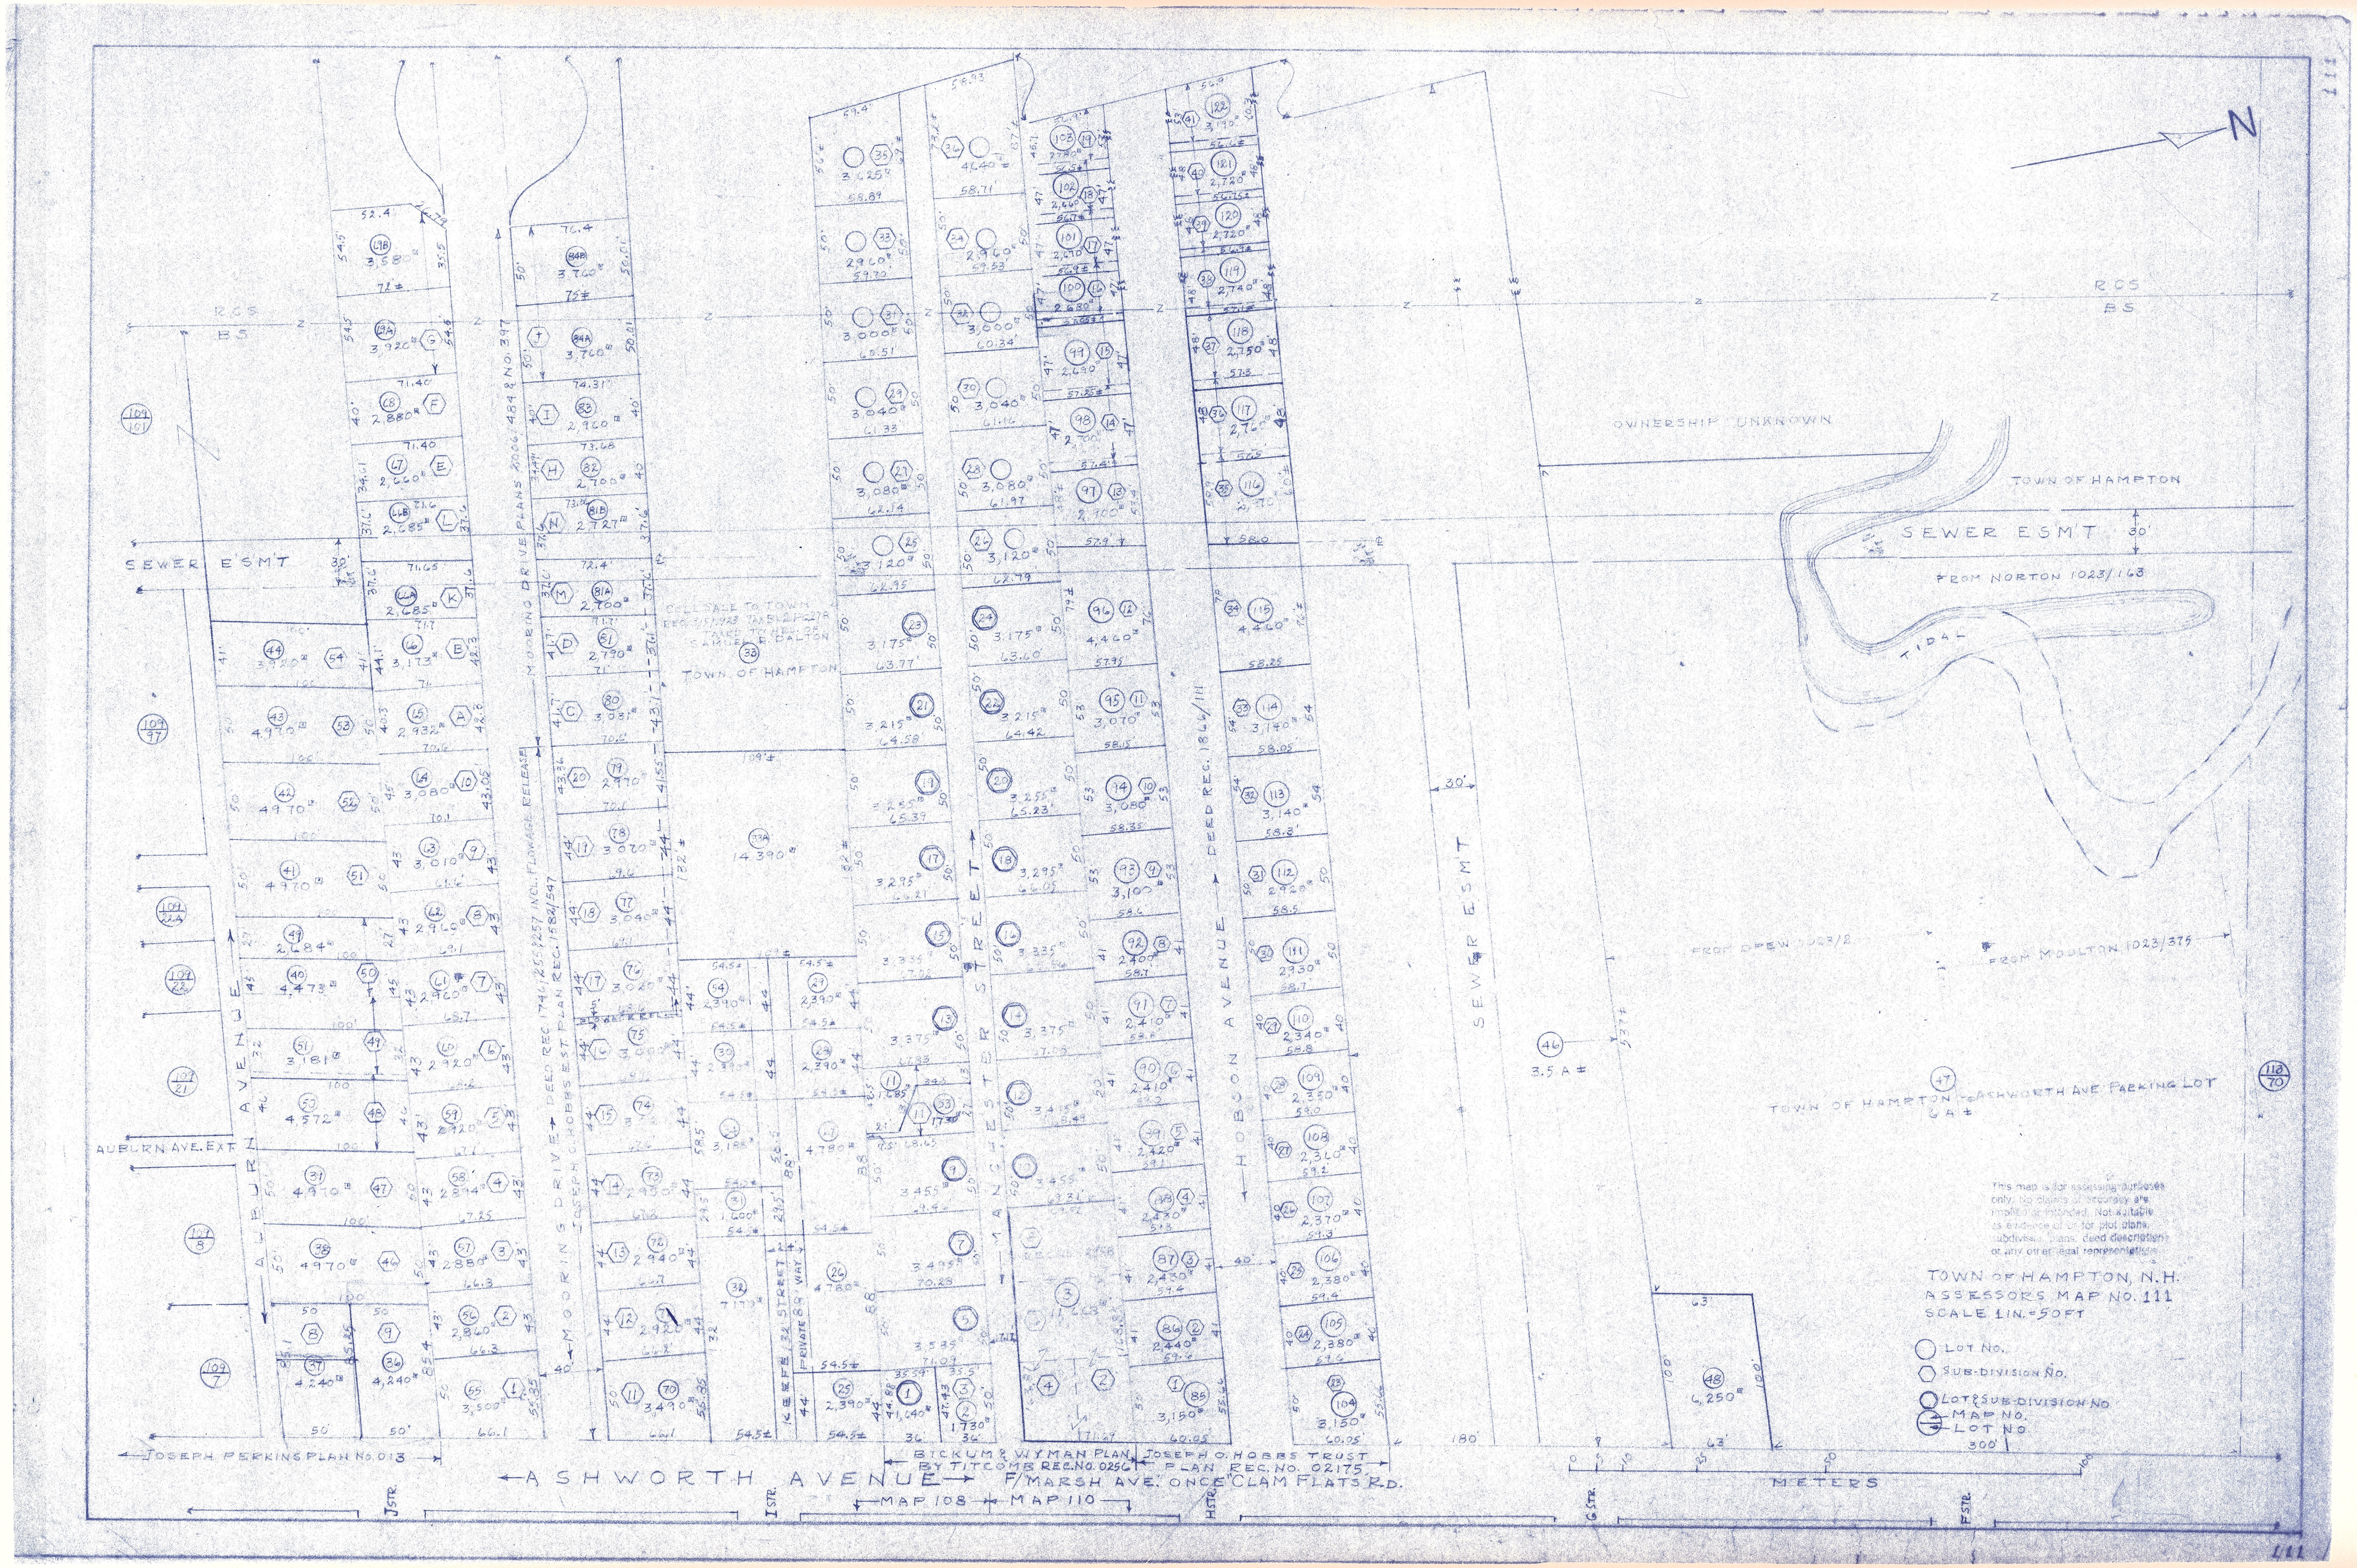

N
ASHWORTH AVENUE
F/MARSH AVE. ONCE CLAM FLATS RD.
BICKUM & WYMAN PLAN BY TITCOMB REC. NO. 0250
JOSEPH O. HOBBS TRUST PLAN REC. NO. 02175
JOSEPH PERKINS PLAN NO. 013
MAP 108
MAP 110
AUBURN AVENUE
AUBURN AVE. EXT.
MOORINGS DRIVE
MANCHESTER STREET
HOBSON AVENUE
SEWER ESMT
SEWER ESMT
OWNERSHIP UNKNOWN
TOWN OF HAMPTON
FROM NORTON 1023/168
TIDAL
FROM MOULTON 1023/375
TOWN OF HAMPTON - ASHWORTH AVE PARKING LOT
6 A ±
3.5 A ±
14,390 ±
TOWN OF HAMPTON
PRIVATE RT. OF WAY
METERS
This map is for assessing purposes only. No claims of accuracy are implied or intended. Not suitable as evidence of or for plot plans, subdivisions, plans, deed descriptions or any other legal representation.
TOWN OF HAMPTON, N.H.
ASSESSORS MAP NO. 111
SCALE 1 IN. = 50 FT
LOT NO.
SUB-DIVISION NO.
LOT & SUB-DIVISION NO.
MAP NO.
LOT NO.
111